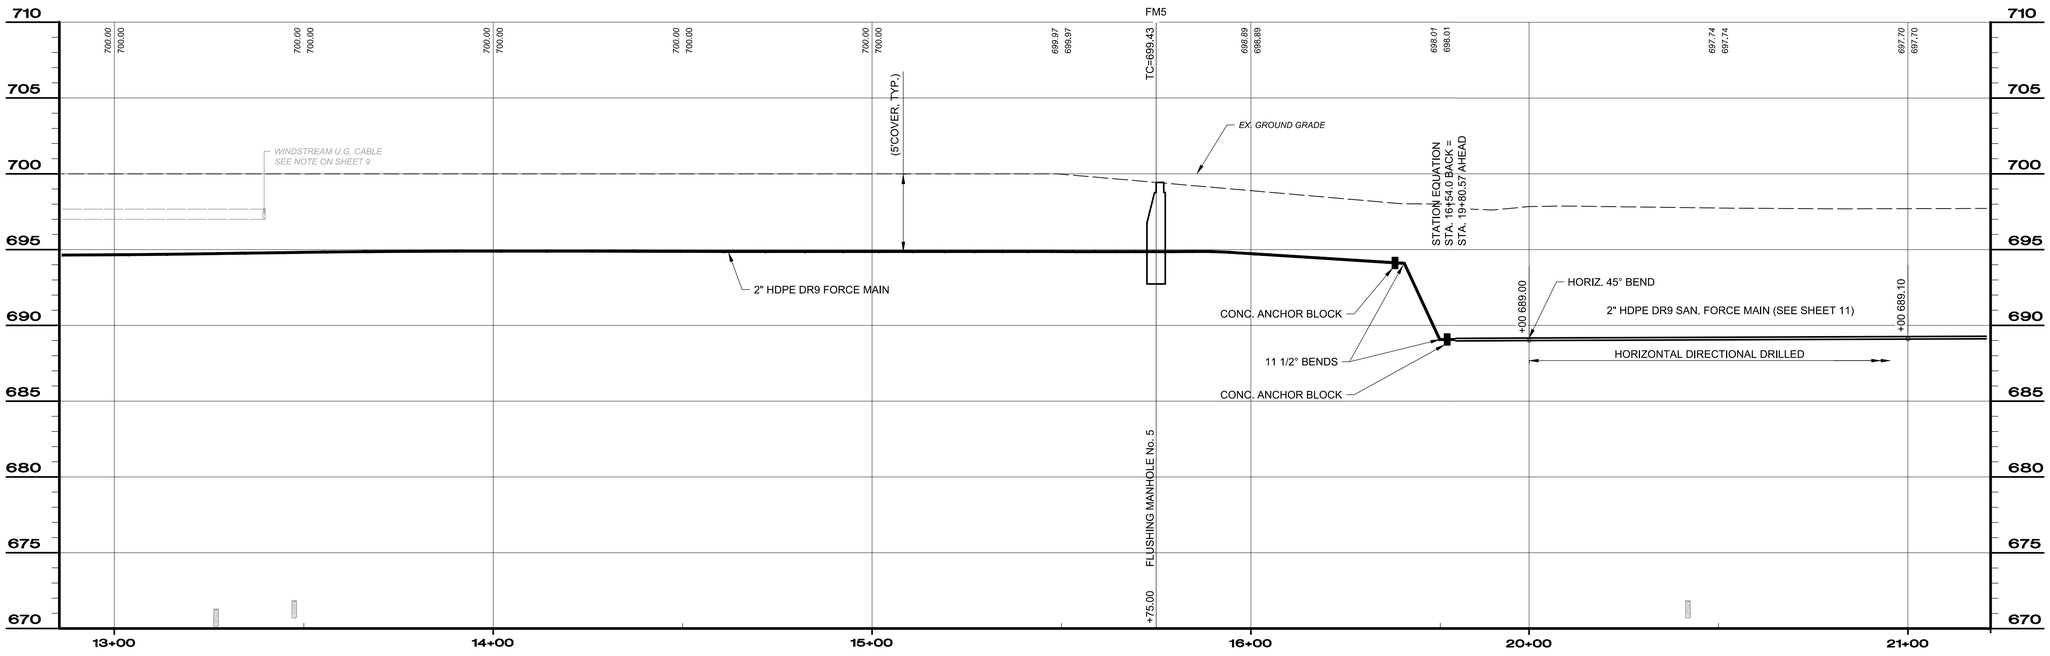

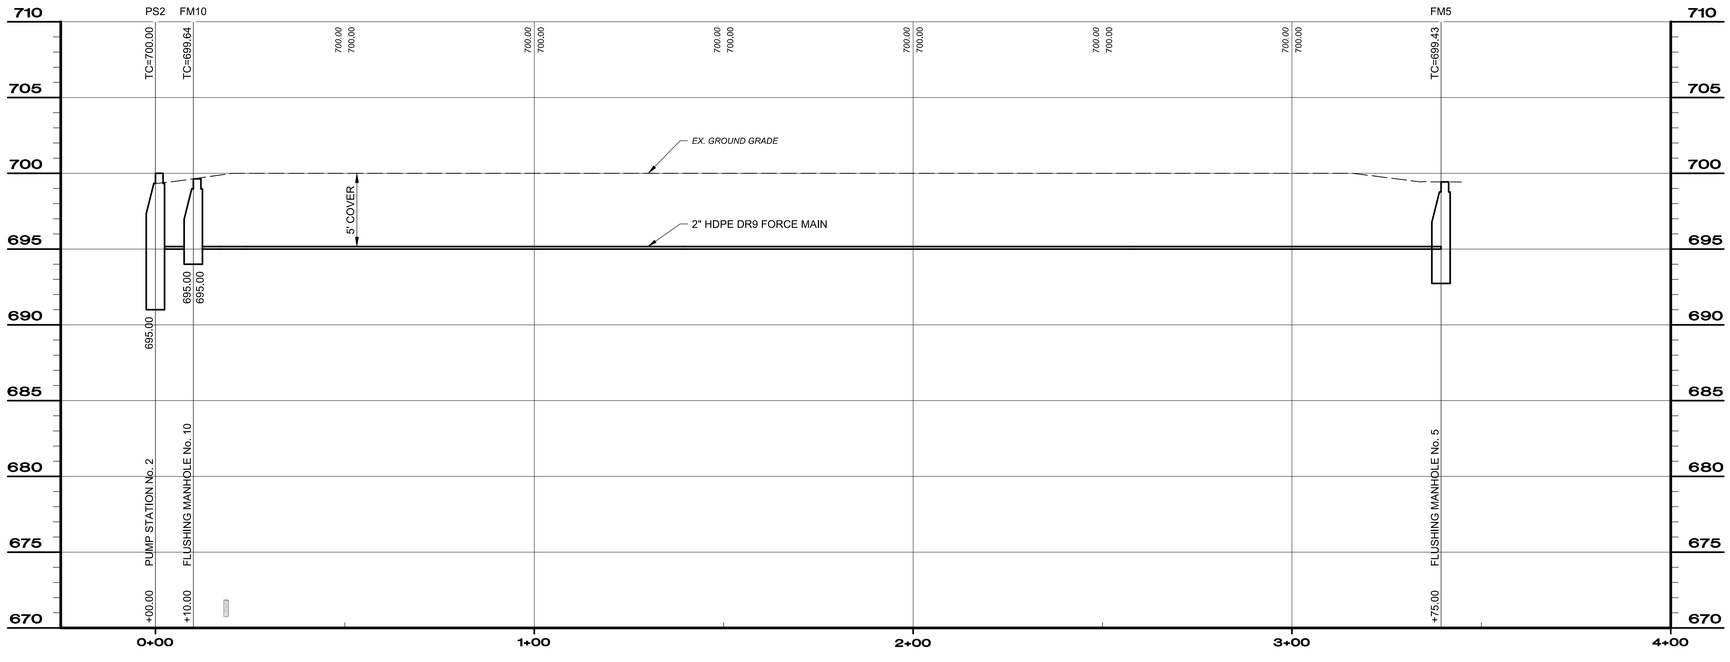

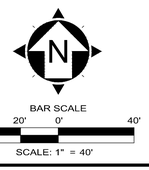

STATE OF OHIO
SHAWN ROBERT AIKEN
62788
REGISTERED
PROFESSIONAL ENGINEER

your trusted advisor
consultants
engineers
architects
planners

REVISIONS

REV.	DESCRIPTION	DATE

ISSUE DATE:	---
	9/14/2018
SCALE:	AS NOTED
DESIGNED BY:	GBS
DRAWN BY:	RLM
CHECKED BY:	GBS

PERRY JOINT ECONOMIC DEVELOPMENT DISTRICT

MIDWEST MATERIALS SANITARY SEWAGE IMPROVEMENT

PERRY, OHIO

LAKE COUNTY

PROFILE

PROFILE STA 13+00 TO STA 16+54

PROJECT NO.	170415
DISCIPLINE	CIVIL
SHEET NAME	PROFILE
SHEET	09
OF	22

H:\2017\170415\DWG\SHEETS\G_170415 - PLAN VIEW AERIALS.DWG - PROFILE STA 13+00 TO STA 16+54 - 12/7/2018 2:30:08 PM - BOB MARANO