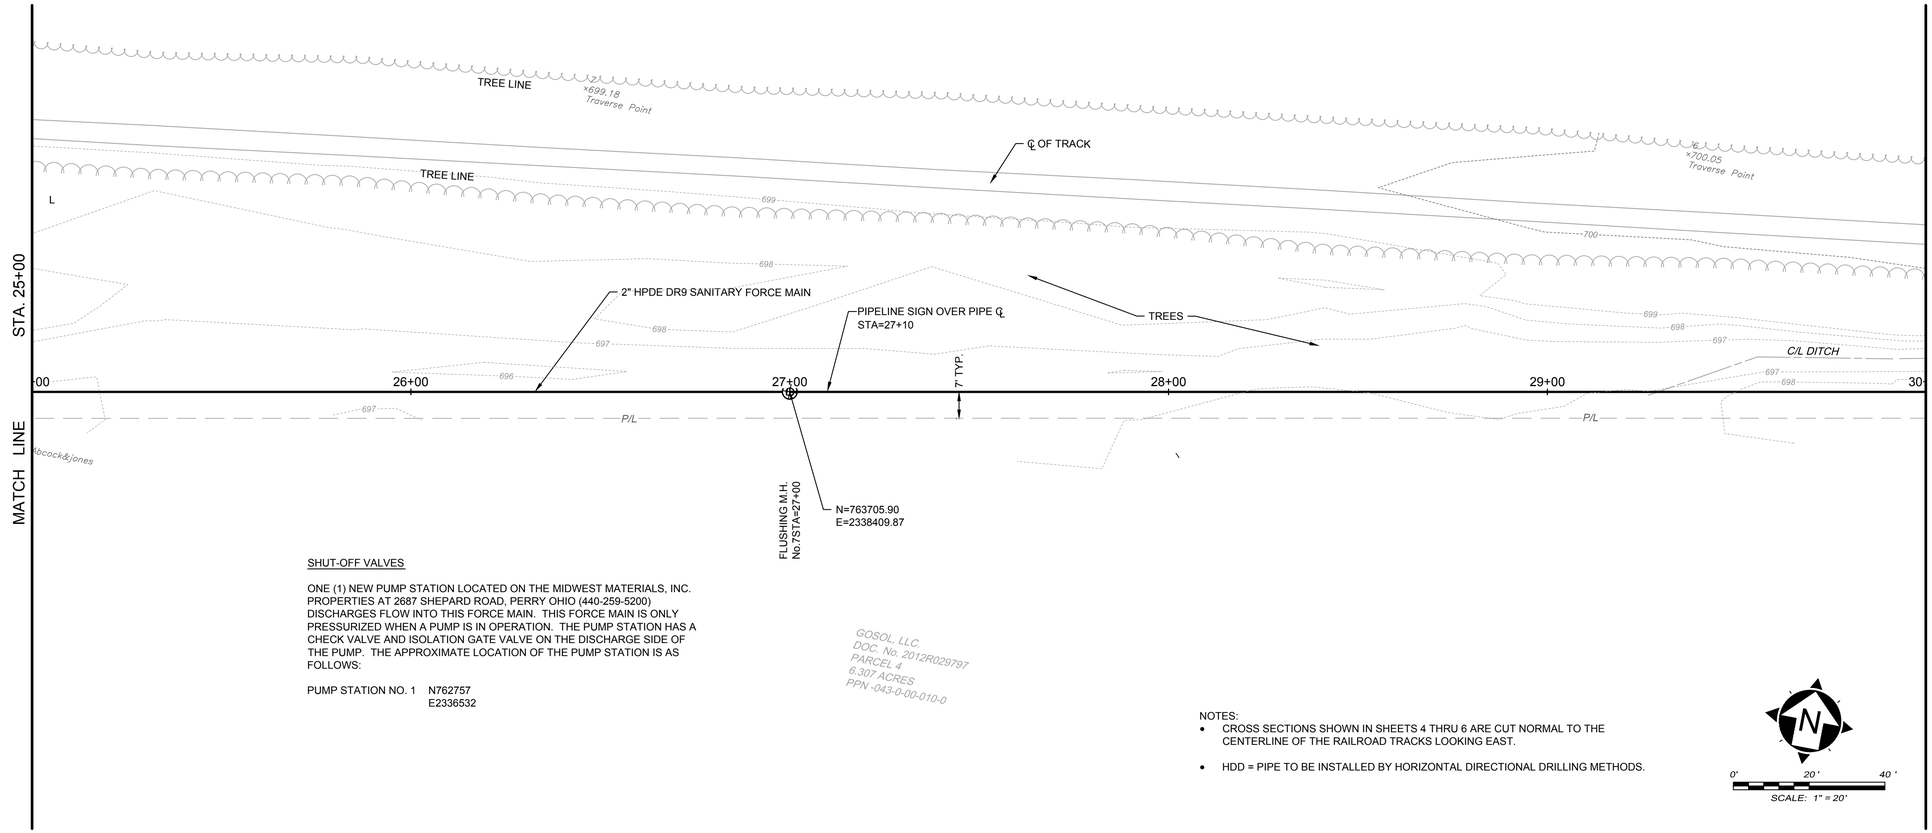

SHUT-OFF VALVES

ONE (1) NEW PUMP STATION LOCATED ON THE MIDWEST MATERIALS, INC. PROPERTIES AT 2687 SHEPARD ROAD, PERRY OHIO (440-259-5200) DISCHARGES FLOW INTO THIS FORCE MAIN. THIS FORCE MAIN IS ONLY PRESSURIZED WHEN A PUMP IS IN OPERATION. THE PUMP STATION HAS A CHECK VALVE AND ISOLATION GATE VALVE ON THE DISCHARGE SIDE OF THE PUMP. THE APPROXIMATE LOCATION OF THE PUMP STATION IS AS FOLLOWS:

PUMP STATION NO. 1 N762757
E2336532

NOTES:

- CROSS SECTIONS SHOWN IN SHEETS 4 THRU 6 ARE CUT NORMAL TO THE CENTERLINE OF THE RAILROAD TRACKS LOOKING EAST.
- HDD = PIPE TO BE INSTALLED BY HORIZONTAL DIRECTIONAL DRILLING METHODS.

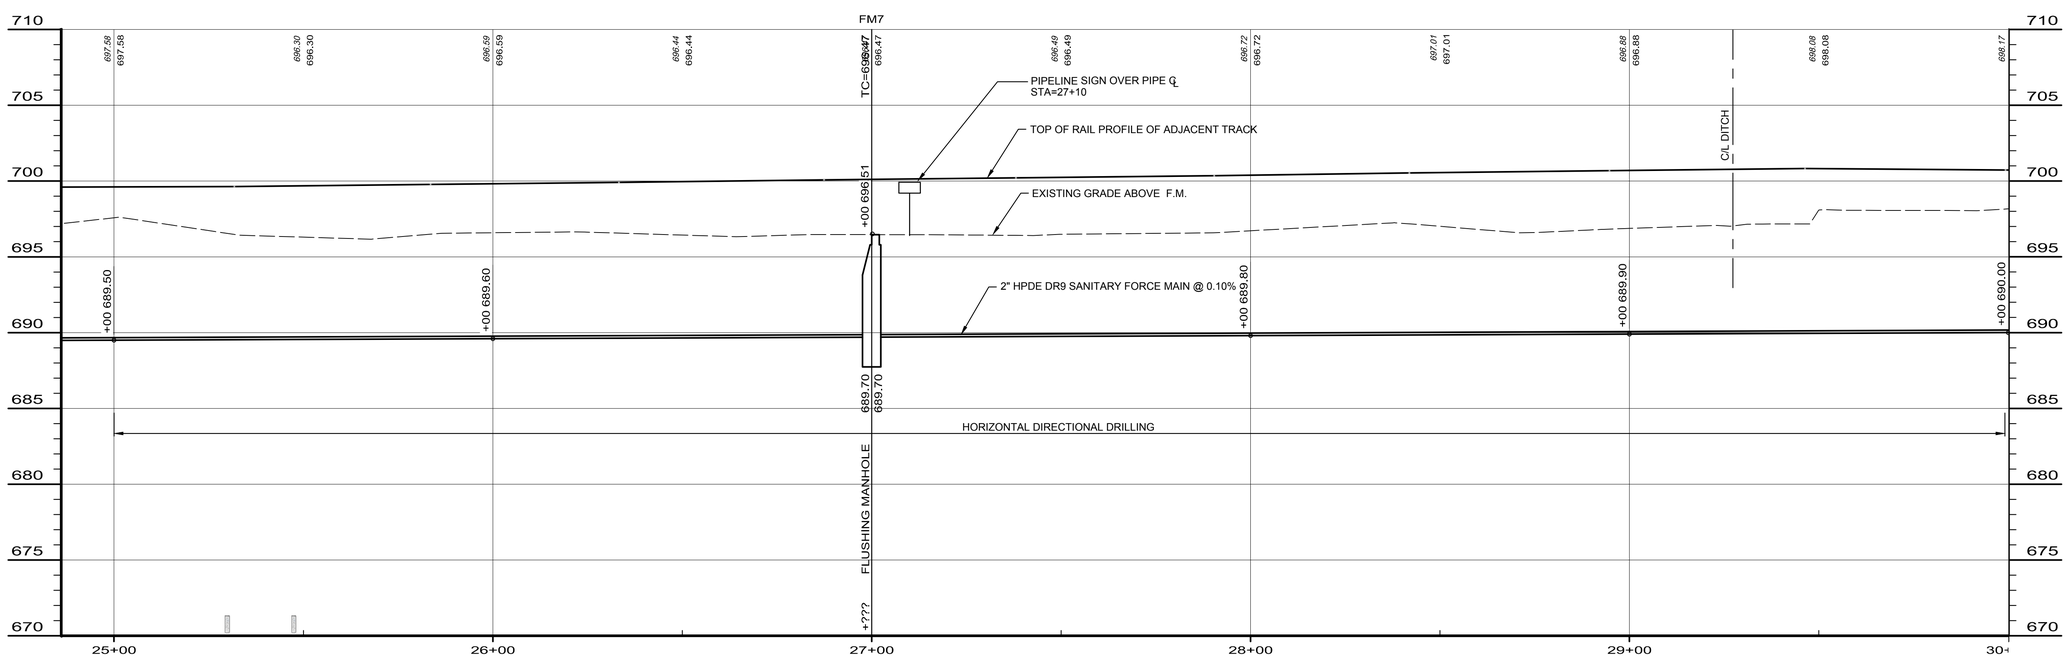

STATE OF OHIO
SHAWN ROBERT AIKEN
62788
REGISTERED
PROFESSIONAL ENGINEER

your trusted advisor
consultants
engineers
architects
planners

REV.	DESCRIPTION	DATE

REVISIONS

ISSUE DATE: 9/14/2018
SCALE: AS NOTED
DESIGNED BY: GBS
DRAWN BY: RLM
CHECKED BY: GBS

PERRY JOINT ECONOMIC DEVELOPMENT DISTRICT
MIDWEST MATERIALS SANITARY SEWAGE IMPROVEMENT
LAKE COUNTY PERRY, OHIO

PLAN AND PROFILE

PLAN & PROFILE STA. 25+00 TO 30+00

PROJECT NO. 170415
DISCIPLINE CIVIL
SHEET NAME PP

SHEET 12 OF 22

H:\2017\170415\DWG\SHEETS\C_170415 - P & P RR PERMIT.DWG - 25+00 TO 30+00 - 4/18/2019 3:24:35 PM - BOB MARANO