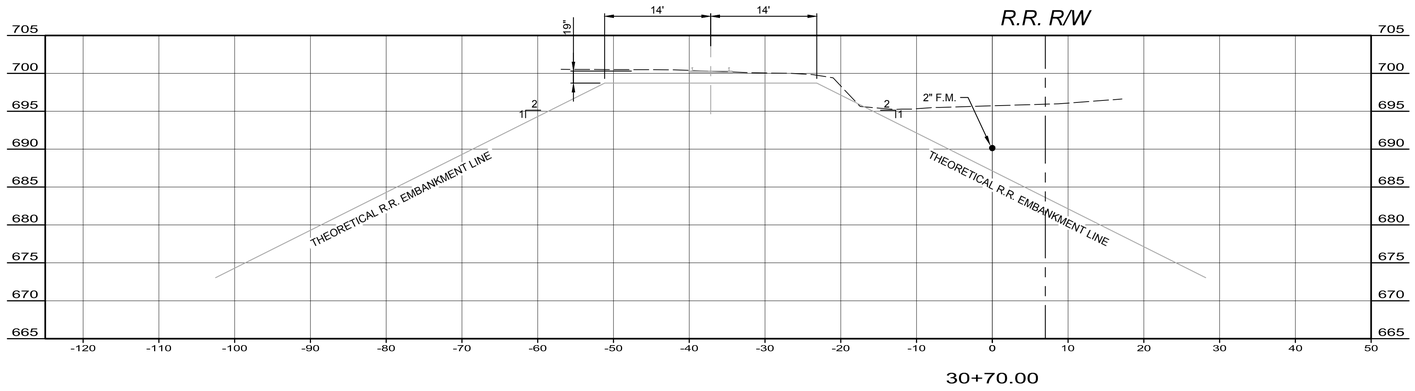

30+70.00

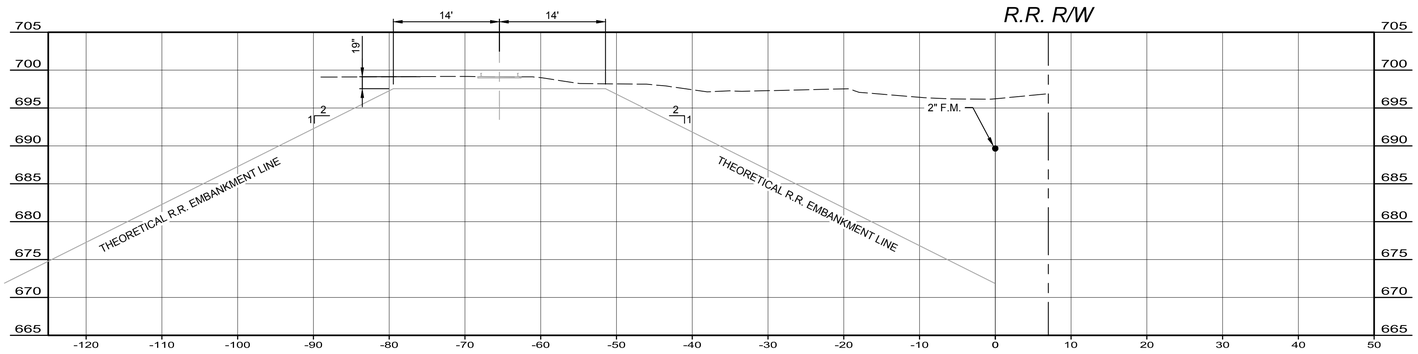

25+70.00

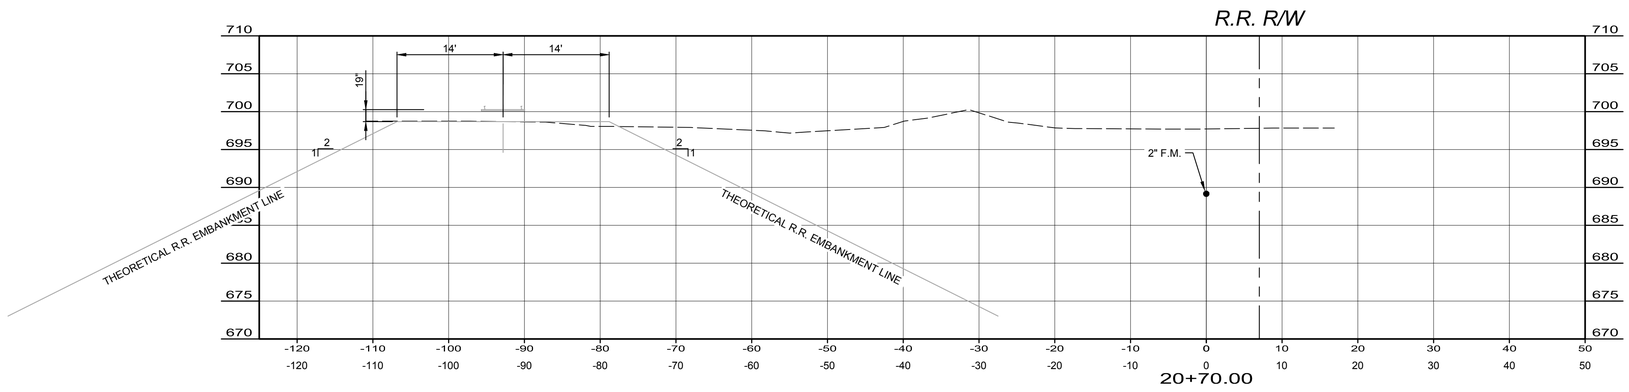

20+70.00

SCALE HORIZ. : 1" = 10'
SCALE VERT. : 1" = 10'

STATE OF OHIO
SHAWN
ROBERT
AIKEN
62788
REGISTERED
PROFESSIONAL ENGINEER

your trusted advisor
consultants
engineers
architects
planners

REVISIONS

REV.	DESCRIPTION	DATE

ISSUE DATE: 9/14/2018
SCALE: AS NOTED
DESIGNED BY: GBS
DRAWN BY: RLM
CHECKED BY: GBS

PERRY JOINT ECONOMIC DEVELOPMENT DISTRICT
MIDWEST MATERIALS SANITARY SEWAGE IMPROVEMENT
LAKE COUNTY PERRY, OHIO

CROSS SECTIONS

CROSS SECTIONS AT 20+70, 25+70, 30+70

PROJECT NO.
170415
DISCIPLINE
CIVIL
SHEET NAME
XS
SHEET 15 OF 22