DEMOLITION CODED NOTES:

01	NEAT-LINE SAW CUT ROADWAY
02	NOT USED
03	EXISTING CURB TO BE REPLACED AT ALL LOCATIONS WHERE DAMAGED DURING REMOVAL OF EXISTING STORM SEWER
04	DRIVEWAY APRONS -CONCRETE: REMOVE TO R/W OR EXPANSION JOINT -ASPHALT: REMOVE DRIVEWAY/APRON -REMOVE: DRIVEWAY/APRON
05	SIDEWALK TO BE REMOVED
06	CURB TO BE REMOVED

DEMOLITION LEGEND:

DENOTES STORM SEWER TO BE REMOVED

PAVEMENT TO BE MILLED - MICHAEL LANE STA. 0+06 TO STA. 0+35 LT; STA. 0+35 TO STA. 6+50
ARMAND AVENUE STA. 0+00 TO STA. 10+00

(TBR) TO BE REMOVED

NOTE:

FULL DEPTH PAVEMENT REPLACEMENT LIMITS - MICHAEL LANE, STA. 0+06 TO STA. 0+35 RT

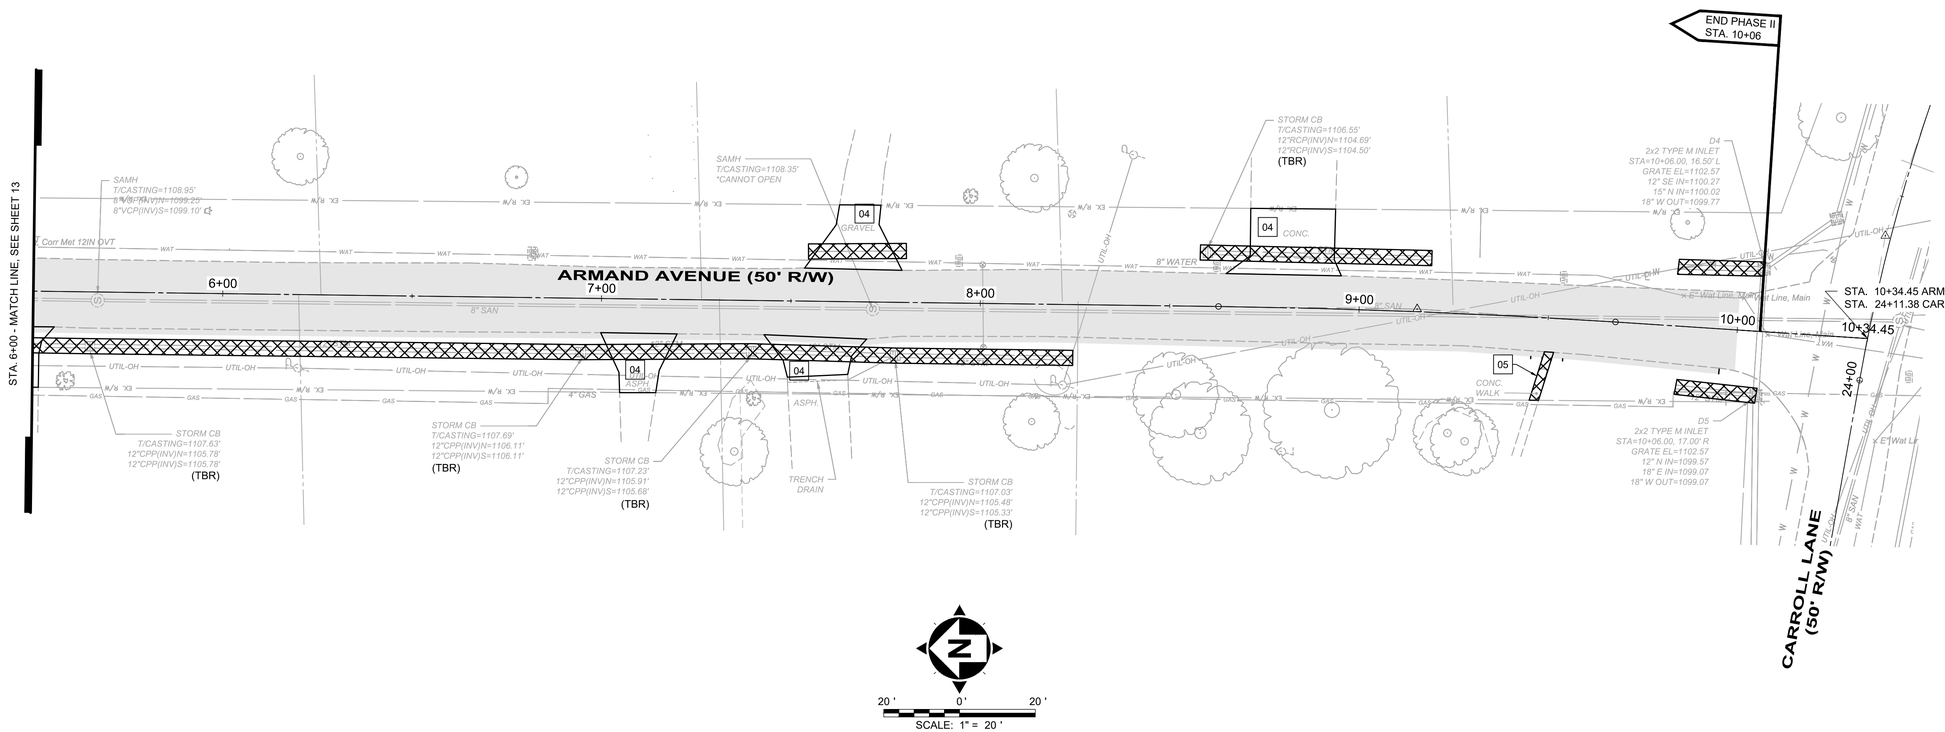

NO	REVISION	DATE

ISSUED FOR:	BID SET
ISSUE DATE:	1/20/2020
SCALE:	AS SHOWN
DESIGNED BY:	JES
DRAWN BY:	JES / SAS
CHECKED BY:	IAG

CITY OF HERMITAGE
2020 NEIGHBORHOOD INVESTMENT PROGRAM
MERCER COUNTY HERMITAGE, PENNSYLVANIA

DEMOLITION PLAN
ARMAND AVENUE
STA. 5+50 TO STA. 10+34.45

PROJECT NO.	
180302	
DISCIPLINE	
CIVIL	
SHEET NAME	
DP-4	
SHEET	OF
13	23